

Archive U3n

CONVOCATION CEREMONIES

SATURDAY, MAY 27, 1978

INSTRUCTIONS FOR FACULTY
(non-Senators)

1. GOWNS

In the event you do not have your own academic robe and wish to borrow a gown, one may be picked up from the Conference Room, U.C.2001 at the following times:

Tuesday, May 22 - 10:00 a.m. to 6:00 p.m.
Wednesday, May 23 - 10:00 a.m. to 6:00 p.m.
Thursday, May 24 - 10:00 a.m. to 6:00 p.m.
Friday, May 25 - 10:00 a.m. to 8:00 p.m.

2. FACULTY ASSEMBLING AND ROBINING AREA

Faculty will assemble and robe in the C.J. Sanders Field House Room SB0021 at:

9:30 a.m. for the Morning Ceremony
2:00 p.m. for the Afternoon Ceremony

3. PROCESSIONS - MORNING AND AFTERNOON

Professor Donald MacKinnon, the Assistant Marshal for all University staff, will line up the members in pairs in the following order and will lead the procession, immediately after the Education graduands - morning; Masters graduands - afternoon:

Lecturers
Assistant Professors
Associate Professors
Full Professors

The faculty members will follow the student procession to the Gymnasium at about 10:00 a.m. - Morning, and 2:30 p.m. - Afternoon.

The Lecturers, Assistant Professors, Associate Professors, and Full Professors, will take their places from the back rows forward. This will place the Full Professors in the front seats - facing the graduands.

PLEASE REMAIN STANDING


4. CONVOCATION


When the President and Chancellor have taken their places on the platform, will be played, followed by the opening of Convocation by the Chancellor, after which all will be seated. (Follow the Programme.)

5. RECESSIONAL

At the close of the Convocation Ceremonies, after "God Save the Queen" is played, the Platform Party will move off the platform down the stairway on their left hand side of the platform (the opposite stairway from making their entrance). All will stand when the Platform party led by the Marshal, Dr. Gordon McLeod, bearing the Mace commences to move out. They will be followed by the Board of Governors, the Senators, and the Faculty, down the centre aisle to the back of the gymnasium and thence to the Assembly and Robing area. The graduates may remain behind to be greeted by their parents and friends.

A CHANCELLOR'S RECEPTION WILL BE HELD IN THE AGORA IMMEDIATELY FOLLOWING THE MORNING AND AFTERNOON CONVOCATIONS.

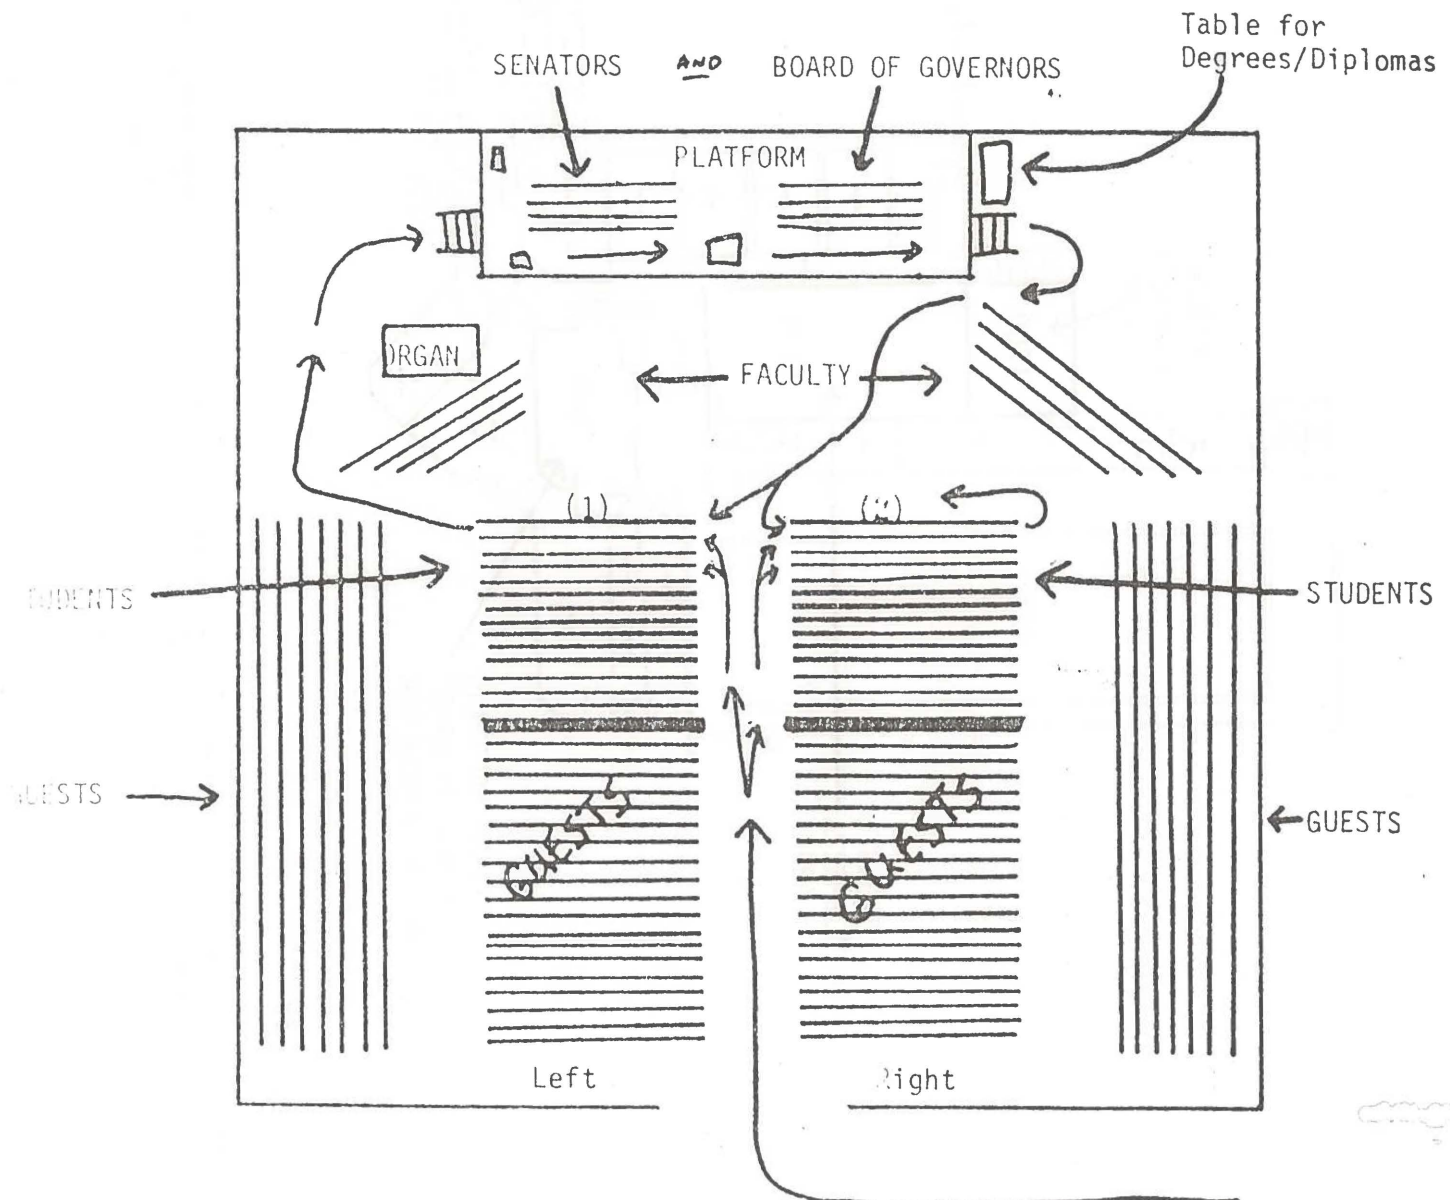

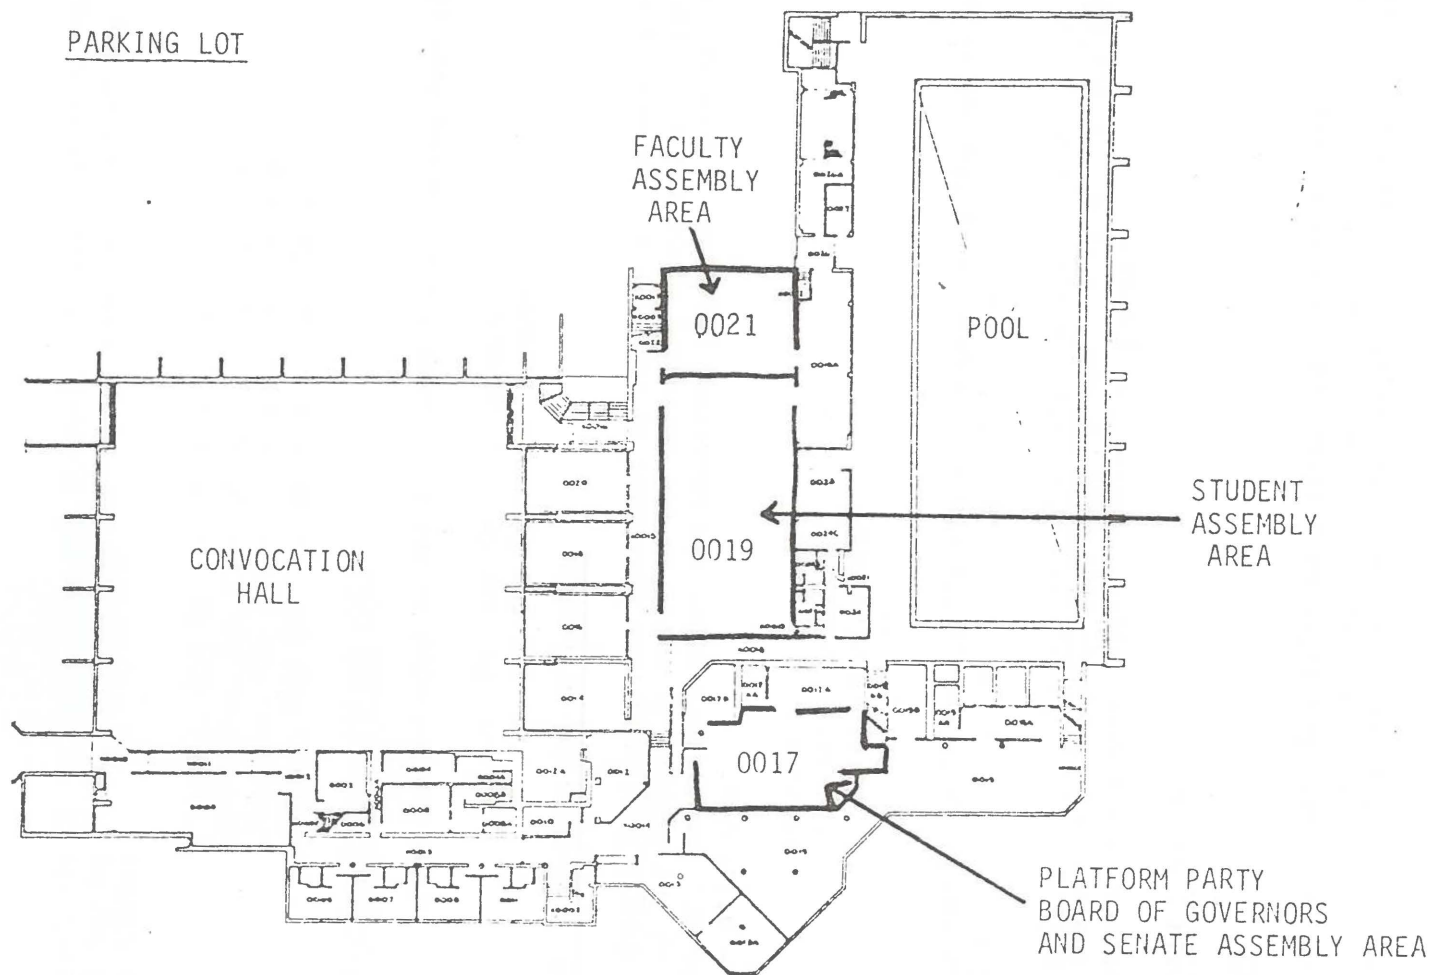

SEEK
ALL ATHLETIC BLDG
AND REFIELD TO

LAKEHEAD
UNIVERSITY

C J SANDERS

ATHLETIC BUILDING

BASELINE FLOOR PLAN
DATE: 01/01/78 SCALE: 1/4" = 1'-0"